TOILET ACCESSORIES

ITEM	QTY.	CATALOG #	MANUF.	REMARKS
TOILET PAPER HOLDER	4	B-5288	BOBRICK OR EQ.	
TOILET PARTITIONS	4	SIERA SERIES 1040	BOBRICK OR EQ.	REINFORCED COMPOSITE W/ S.S. HARDWARE
PRIVACY SCREEN	1	SIERA SERIES 1080	BOBRICK OR EQ.	REINFORCED COMPOSITE W/ S.S. HARDWARE
MIRRORS	6	B-165-2436	BOBRICK OR EQ.	
CHANGING TABLE	2	KB300-00	BOBRICK OR EQ.	
HAND DRYER	4	B-770	BOBRICK OR EQ.	
18" GRAB BAR	2	B-6806X18	BOBRICK OR EQ.	MOUNT VERTICALLY
24" GRAB BAR	2	B-6806X36	BOBRICK OR EQ.	
42" GRAB BAR	2	B-6806X42	BOBRICK OR EQ.	

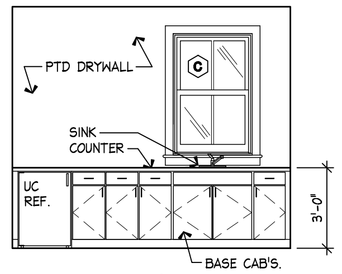

M

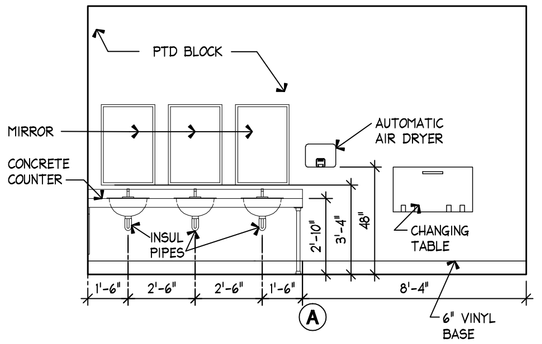

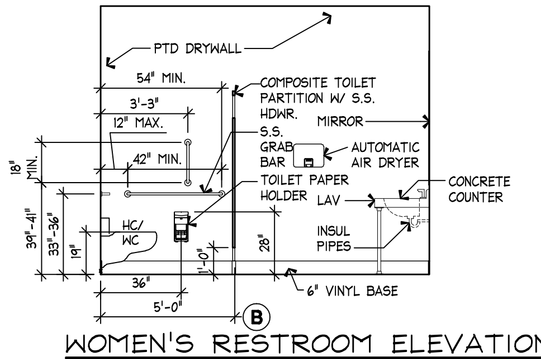

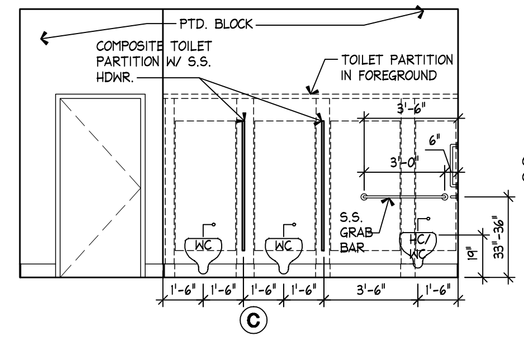

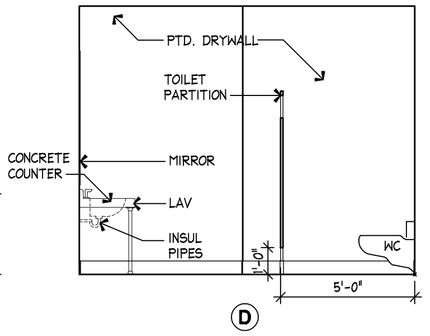

WOMEN'S RESTROOM ELEVATIONS
1/4"=1'-0"

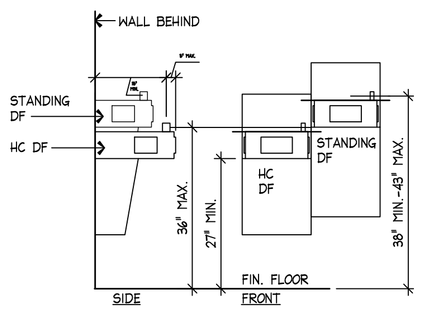

HC DF ELEVATION
L
A2
1/2"=1'-0"

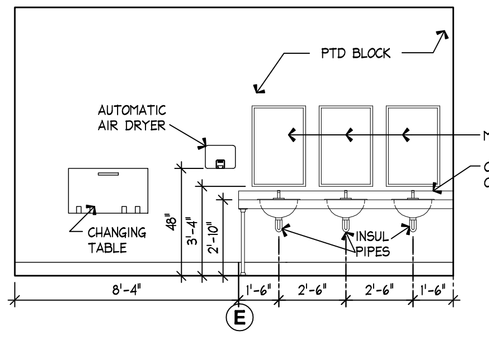

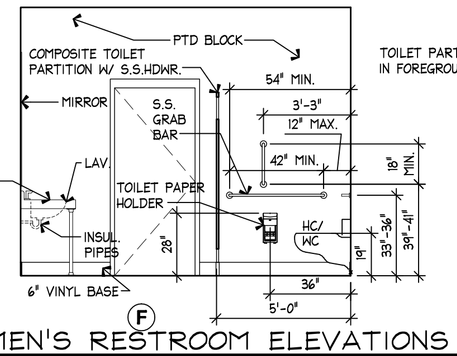

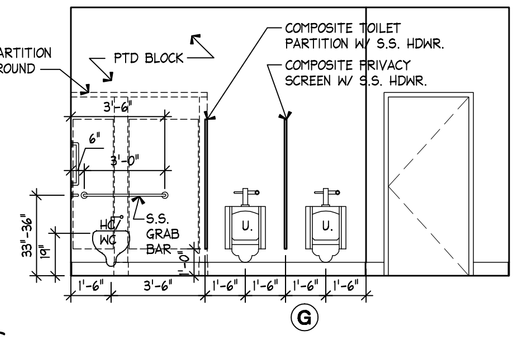

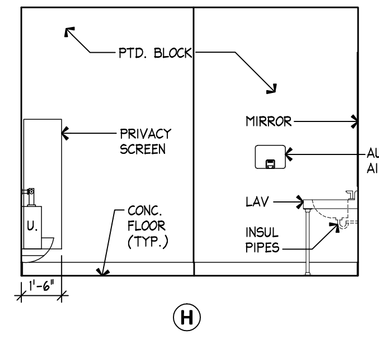

MEN'S RESTROOM ELEVATIONS
1/4"=1'-0"

ELEV. DETAIL
J
A2
3/4"=1'-0"

ALL DIMENSION AND MEASUREMENTS SHALL BE CHECKED AND VERIFIED BY THE CONTRACTOR AT THE SITE

PLAN DETAIL
K
A2
3/4"=1'-0"

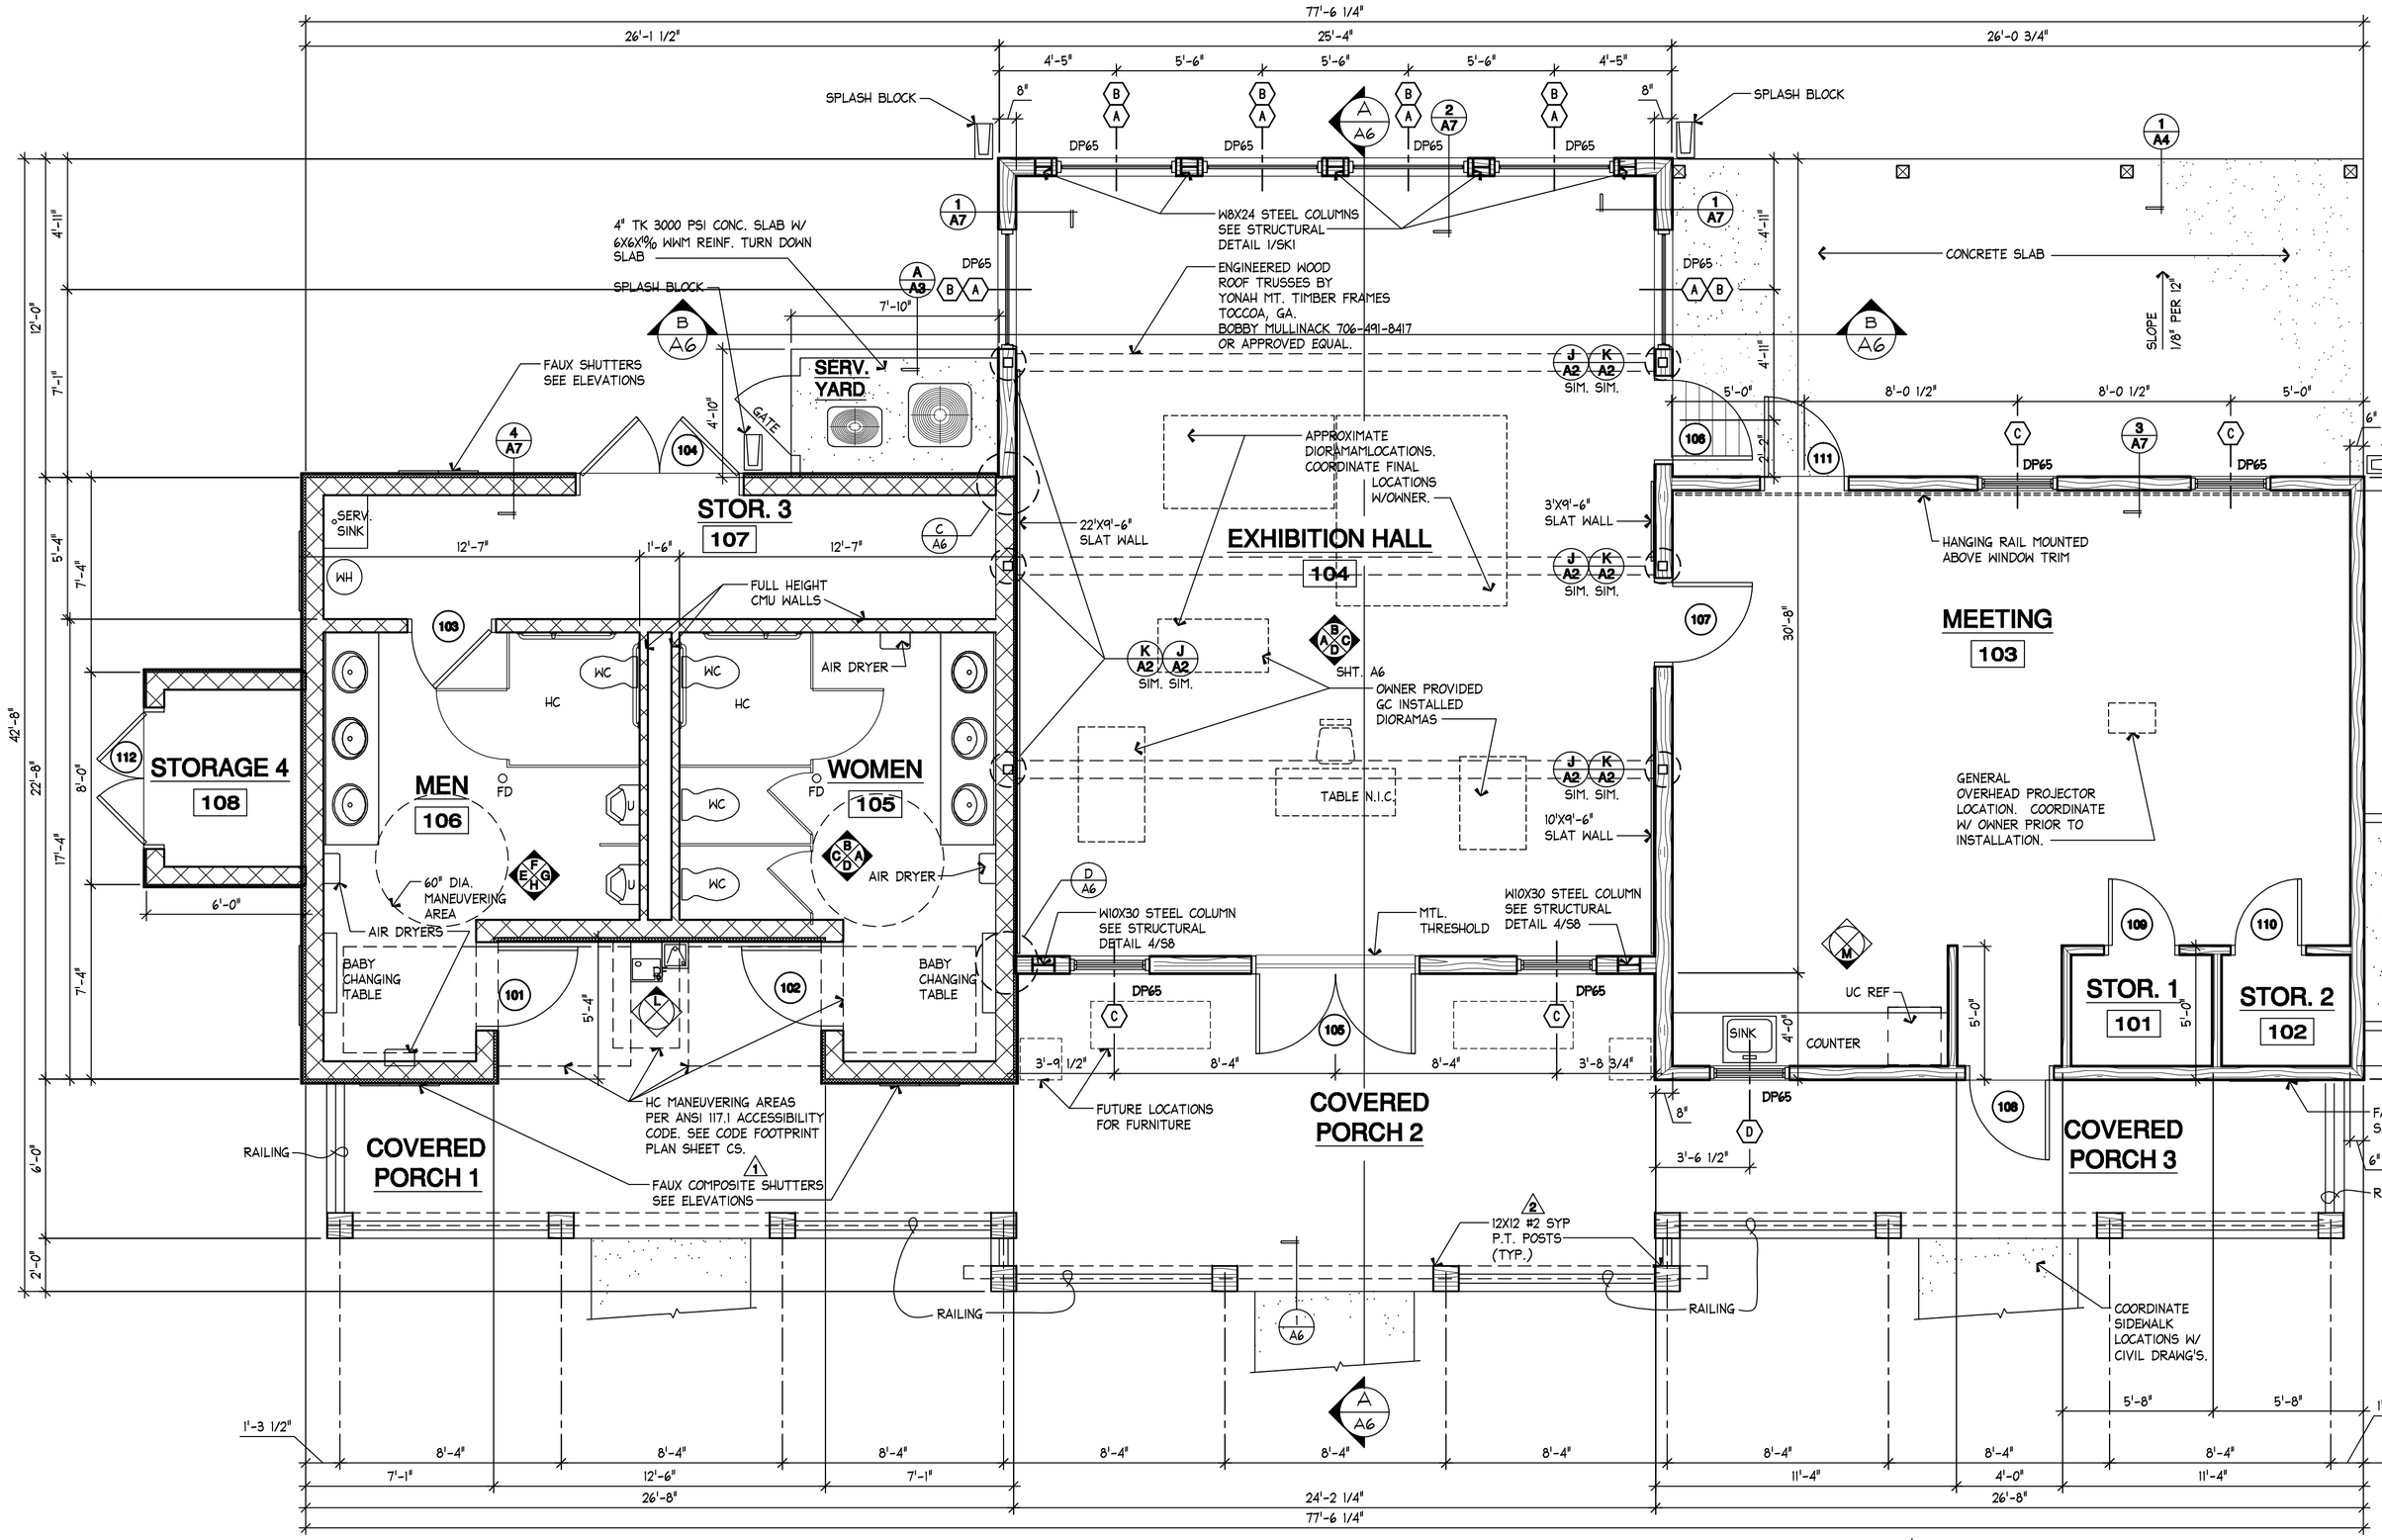

FLOOR PLAN
1/4"=1'-0"

COPYRIGHT
THIS DRAWING IS THE PROPERTY OF MICHAEL GRIFFITH, ARCHITECT AND MAY NOT BE REPRODUCED, PUBLISHED OR USED IN WHOLE OR PART OR ALTERED WITHOUT WRITTEN PERMISSION FROM THE ARCHITECT. IT IS NOT TO BE USED ON ANY OTHER PROJECT EXCEPT BY AGREEMENT WITH THE ARCHITECT. UPON REQUEST, OWNER AGREES TO PAY ALL DEFENSE COSTS AND HOLD HARMLESS THE ARCHITECT FROM ANY CLAIMS OF DEFECTS FROM ALTERED DOCUMENTS.

REVISIONS

MARK	DATE	ITEM
1	7/06/17	ADD'D SHUTTER MATERIAL
2	7/06/17	ADD'D POST GRADE

MICHAEL GRIFFITH
Architect
6046 STRAFFORD OAKS DRIVE
SEBRING, FL 33875
843-816-4282

FLOOR PLAN
NEW INTERPRETIVE CENTER & PAVILION FOR:
FORT FREMONT
ST. HELENA ISLAND
BEAUFORT CO. SC

PROJECT NO: 1635
DRAWN BY: DB
CHECK'D BY: MG
SCALE: AS NOTED
DATE: 6-06-17

ARCHITECTURAL
2